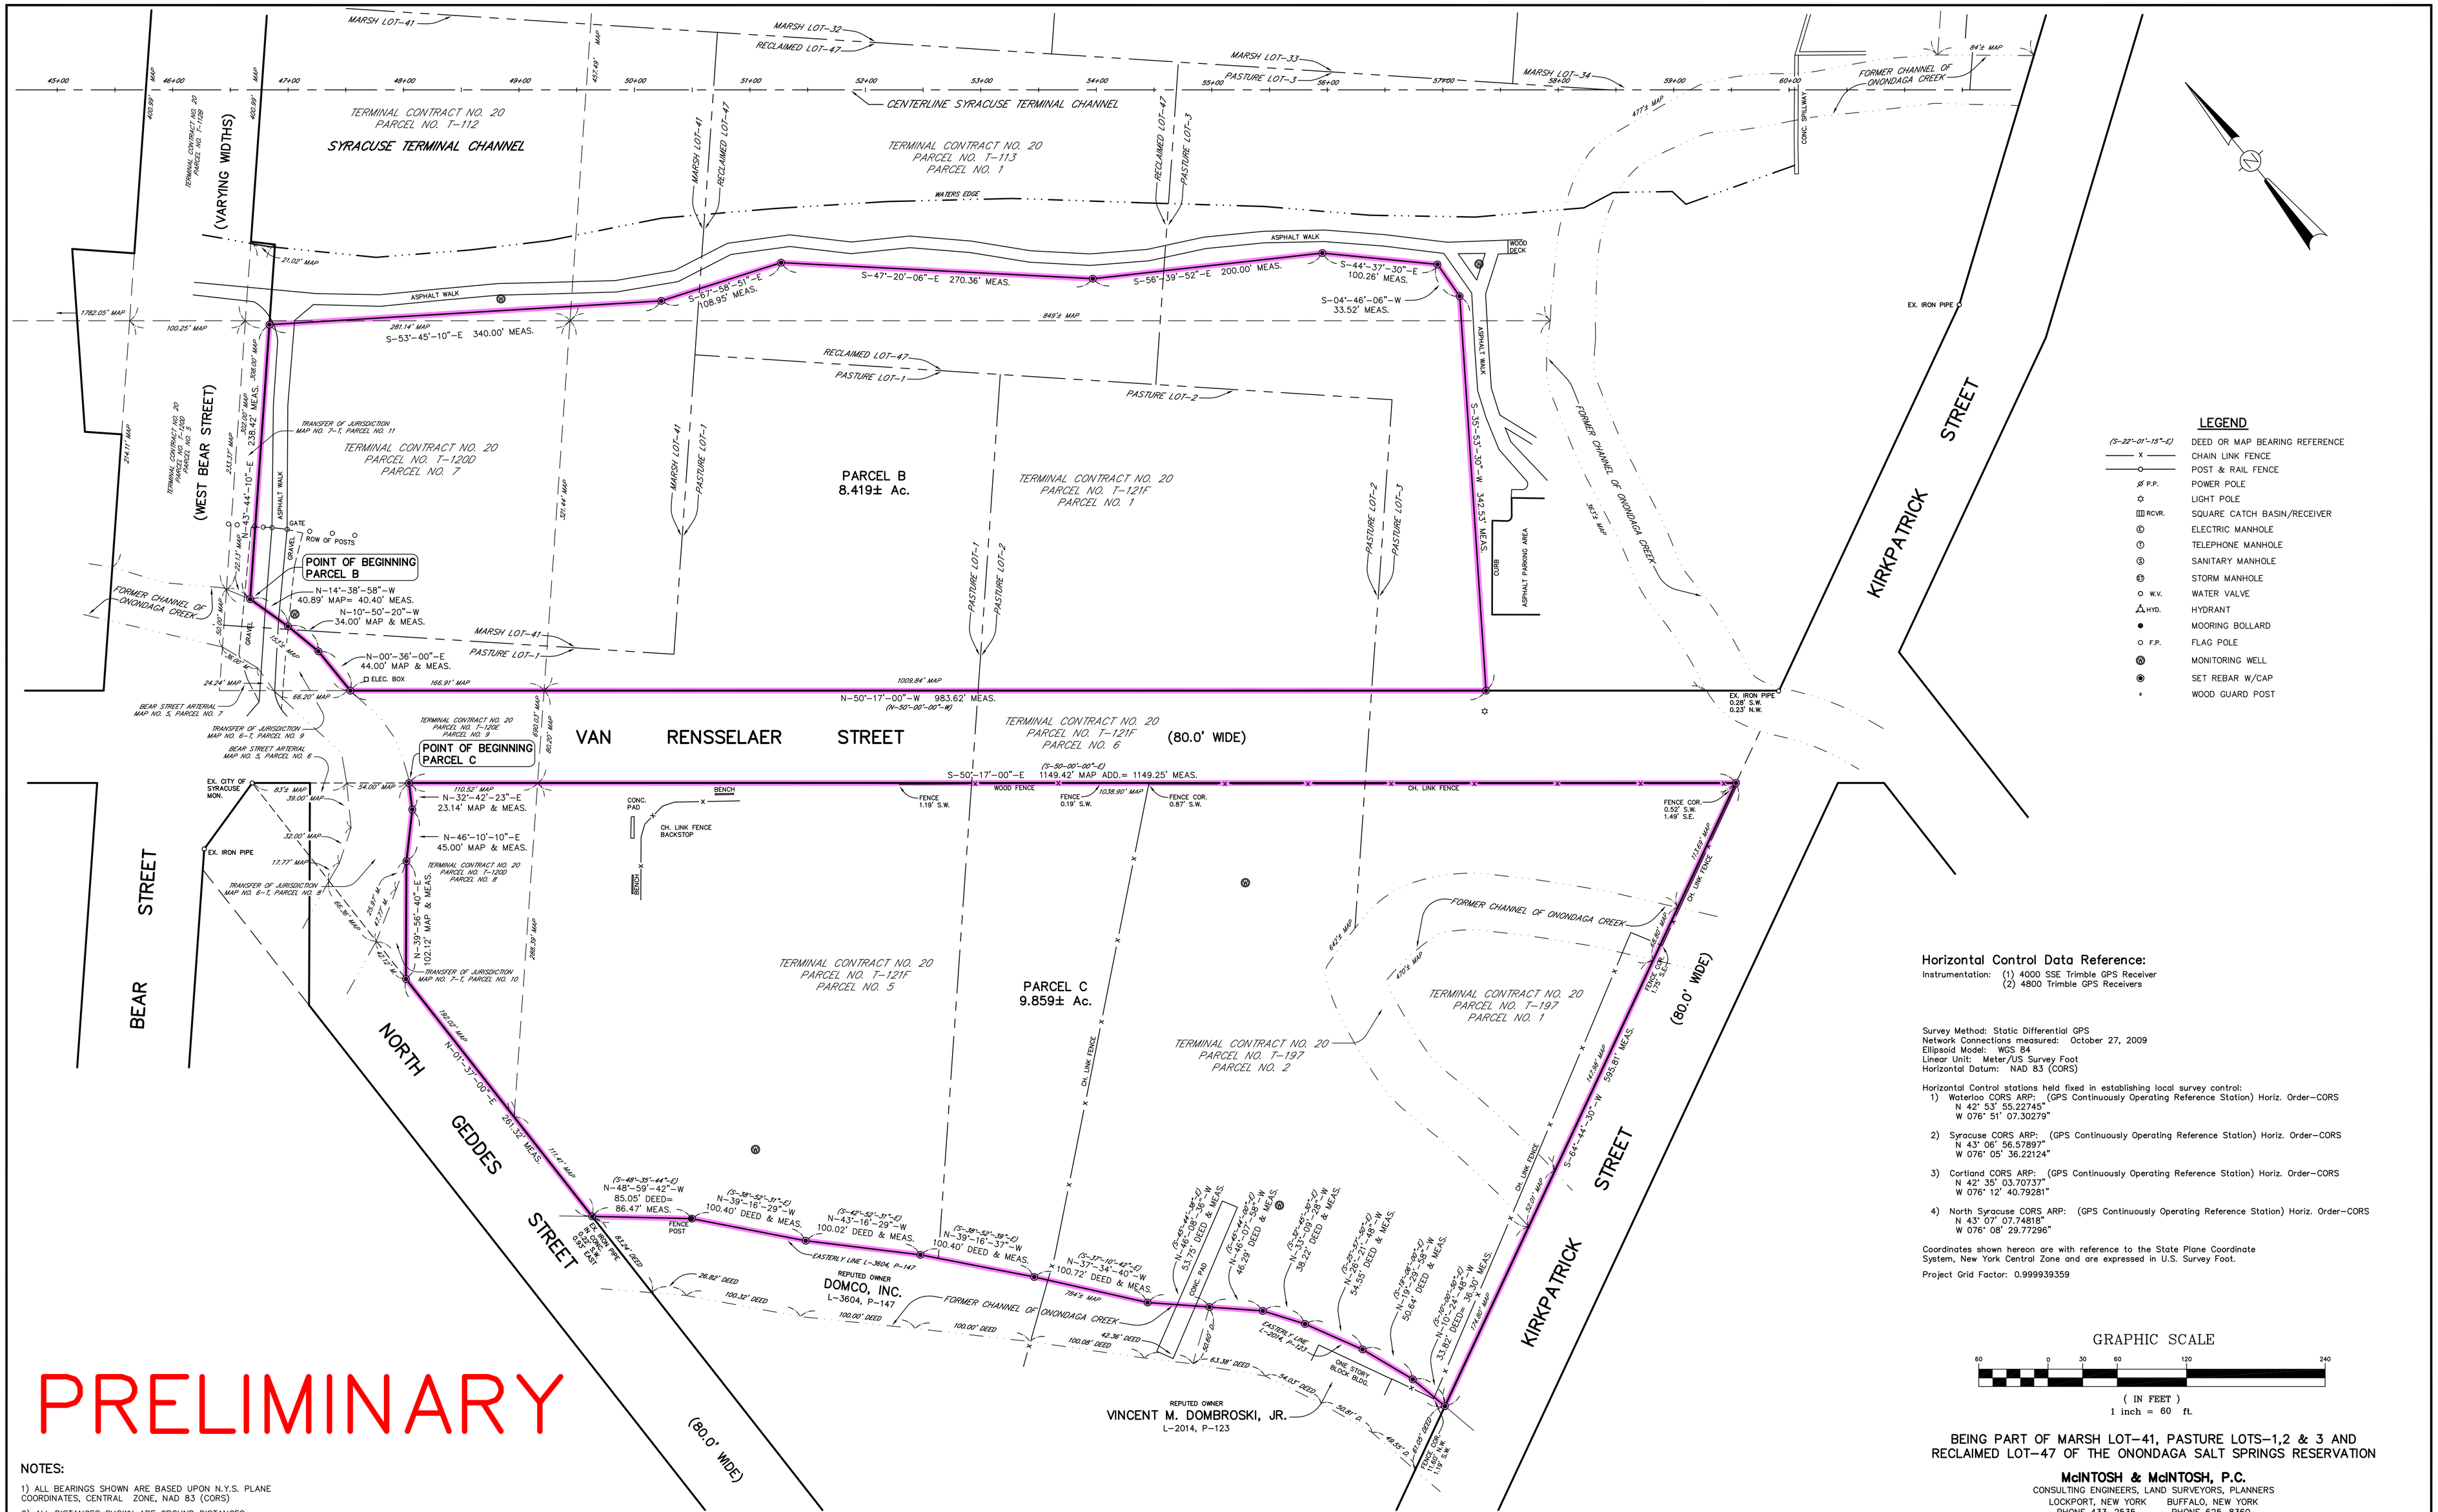

LEGEND

(S-22°-01'-15"-E)	DEED OR MAP BEARING REFERENCE
—— X ——	CHAIN LINK FENCE
——○——	POST & RAIL FENCE
P.P.	POWER POLE
	LIGHT POLE
RCVR.	SQUARE CATCH BASIN/RECEIVER
E	ELECTRIC MANHOLE
T	TELEPHONE MANHOLE
S	SANITARY MANHOLE
	STORM MANHOLE
W.V.	WATER VALVE
HYD.	HYDRANT
	MOORING BOLLARD
F.P.	FLAG POLE
M	MONITORING WELL
	SET REBAR W/CAP
	WOOD GUARD POST

Horizontal Control Data Reference:

Instrumentation: (1) 4000 SSE Trimble GPS Receiver
(2) 4800 Trimble GPS Receivers

Survey Method: Static Differential GPS
Network Connections measured: October 27, 2009
Ellipsoid Model: WGS 84
Linear Unit: Meter/US Survey Foot
Horizontal Datum: NAD 83 (CORS)

Horizontal Control stations held fixed in establishing local survey control:

1) Waterloo CORS ARP: (GPS Continuously Operating Reference Station) Horiz. Order-CORS
N 42° 53' 55.22745"
W 076° 51' 07.30279"

2) Syracuse CORS ARP: (GPS Continuously Operating Reference Station) Horiz. Order-CORS
N 43° 06' 56.57897"
W 076° 05' 36.22124"

3) Cortland CORS ARP: (GPS Continuously Operating Reference Station) Horiz. Order-CORS
N 42° 35' 03.70737"
W 076° 12' 40.79281"

4) North Syracuse CORS ARP: (GPS Continuously Operating Reference Station) Horiz. Order-CORS
N 43° 07' 07.74818"
W 076° 08' 29.77296"

Coordinates shown hereon are with reference to the State Plane Coordinate System, New York Central Zone and are expressed in U.S. Survey Foot.

Project Grid Factor: 0.999939359

GRAPHIC SCALE

60 0 30 60 120 240

(IN FEET)
1 inch = 60 ft.

PRELIMINARY

NOTES:

1) ALL BEARINGS SHOWN ARE BASED UPON N.Y.S. PLANE COORDINATES, CENTRAL ZONE, NAD 83 (CORS)

2) ALL DISTANCES SHOWN ARE GROUND DISTANCES.

3) ALL BEARINGS SHOWN ARE GRID BEARINGS UNLESS OTHERWISE NOTED.

4) ALL COORDINATES SHOWN ARE GRID COORDINATES

5) TO CONVERT FROM GROUND DISTANCES TO GRID DISTANCES MULTIPLY BY THE SITE GRID FACTOR OF 0.999939359.

BEING PART OF MARSH LOT-41, PASTURE LOTS-1,2 & 3 AND RECLAIMED LOT-47 OF THE ONONDAGA SALT SPRINGS RESERVATION

McINTOSH & McINTOSH, P.C.
CONSULTING ENGINEERS, LAND SURVEYORS, PLANNERS
LOCKPORT, NEW YORK PHONE 433-2535
BUFFALO, NEW YORK PHONE 625-8360

© 2009 McINTOSH & McINTOSH, P.C.
ALL RIGHTS RESERVED

NOTE: THIS SURVEY WAS PREPARED WITHOUT THE BENEFIT OF AN ABSTRACT OF TITLE AND IS SUBJECT TO ANY STATE OF FACTS THAT MAY BE REVEALED BY AN EXAMINATION OF SUCH.

NOTE: UNAUTHORIZED ALTERATION OR ADDITION TO THIS SURVEY IS A VIOLATION OF SECTION 7209, PROVISION 2 OF THE NEW YORK STATE EDUCATION LAW.

RESURVEY	REVISION

SURVEY OF A PORTION OF LANDS OF THE NEW YORK STATE CANAL CORPORATION

LOCATION: CITY OF SYRACUSE, ONONDAGA COUNTY, NEW YORK

JOB No. 7765-B | SCALE: 1"= 60' | DATE: DECEMBER 2009

DRAWN
COMP.
DESC.
CHECKED